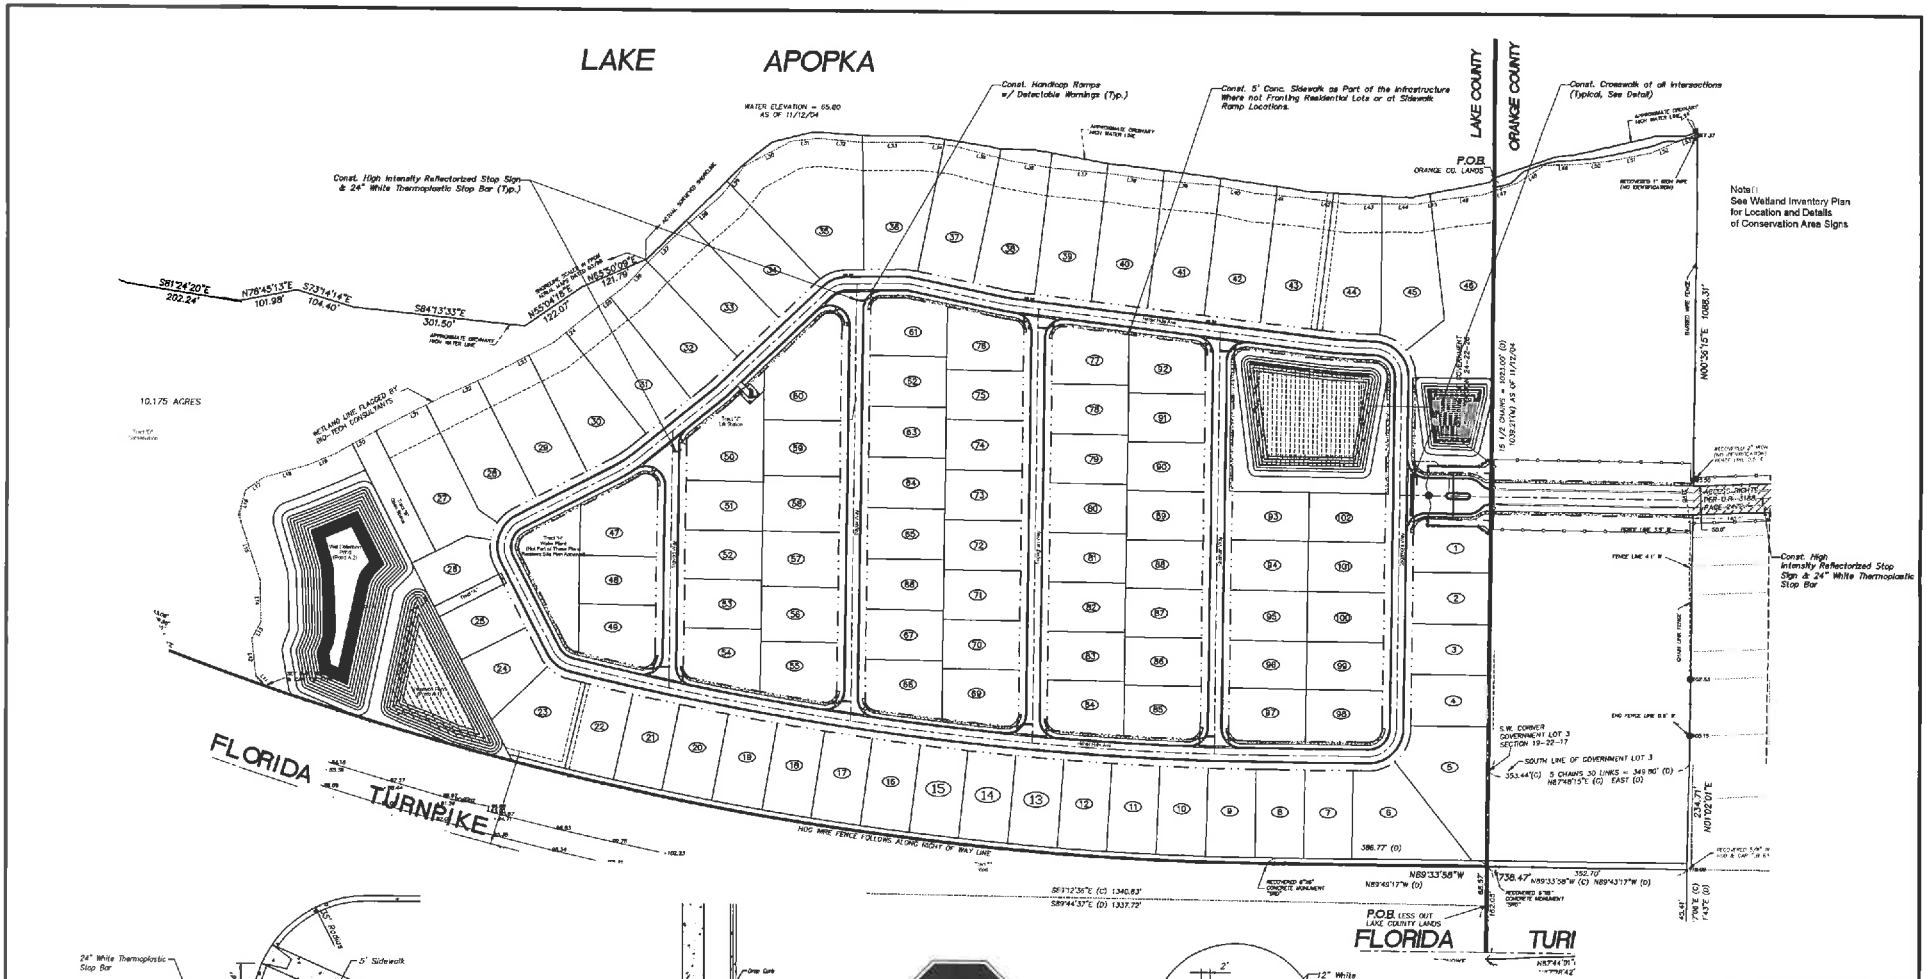

SIDEWALK / STOP LOCATION DETAIL
N.T.S.

TYPICAL SIDEWALK INTERSECTION DETAIL
N.T.S.

STOP SIGN DETAIL
N.T.S.

CROSSWALK DETAIL
N.T.S.

LEGEND	
Existing Contours	
Lot Number	(12)
Direction of Flow	
Existing Grade	79.3
Proposed Grade	
Proposed Pavement	
Storm Structure	■
Stormpipe	
Fire Hydrant	
Storm Inlet	
Concrete	
Plan & Profile Sheet #	④
Soil Type	4
Conservation Line	
100 Year Flood	

DATE	REVISION
1/21/10	County / SJRWMD Comments
6/23/11	County / SJRWMD Comments
11/12/13	County Comments
1/7/14	County Comments
2/3/14	County Comments

Striping & Signage Plan

Lake Apopka Sound

JEG jane engineering consultants, inc.
14 S. Main Street
Winter Garden, FL 34787
Ph. 407-905-8180
Fax 407-905-8232
Certificate of Authorization #00008507

DRAWN BY:	DATE	CHECKED BY:	DATE	SCALE
CLK	3/3/08	RAJ	3/3/08	1" = 100'

ROWLAND ALLEN JUNE II PE# 41949

JOB NO. 04-0385

SHEET 3f OF 15